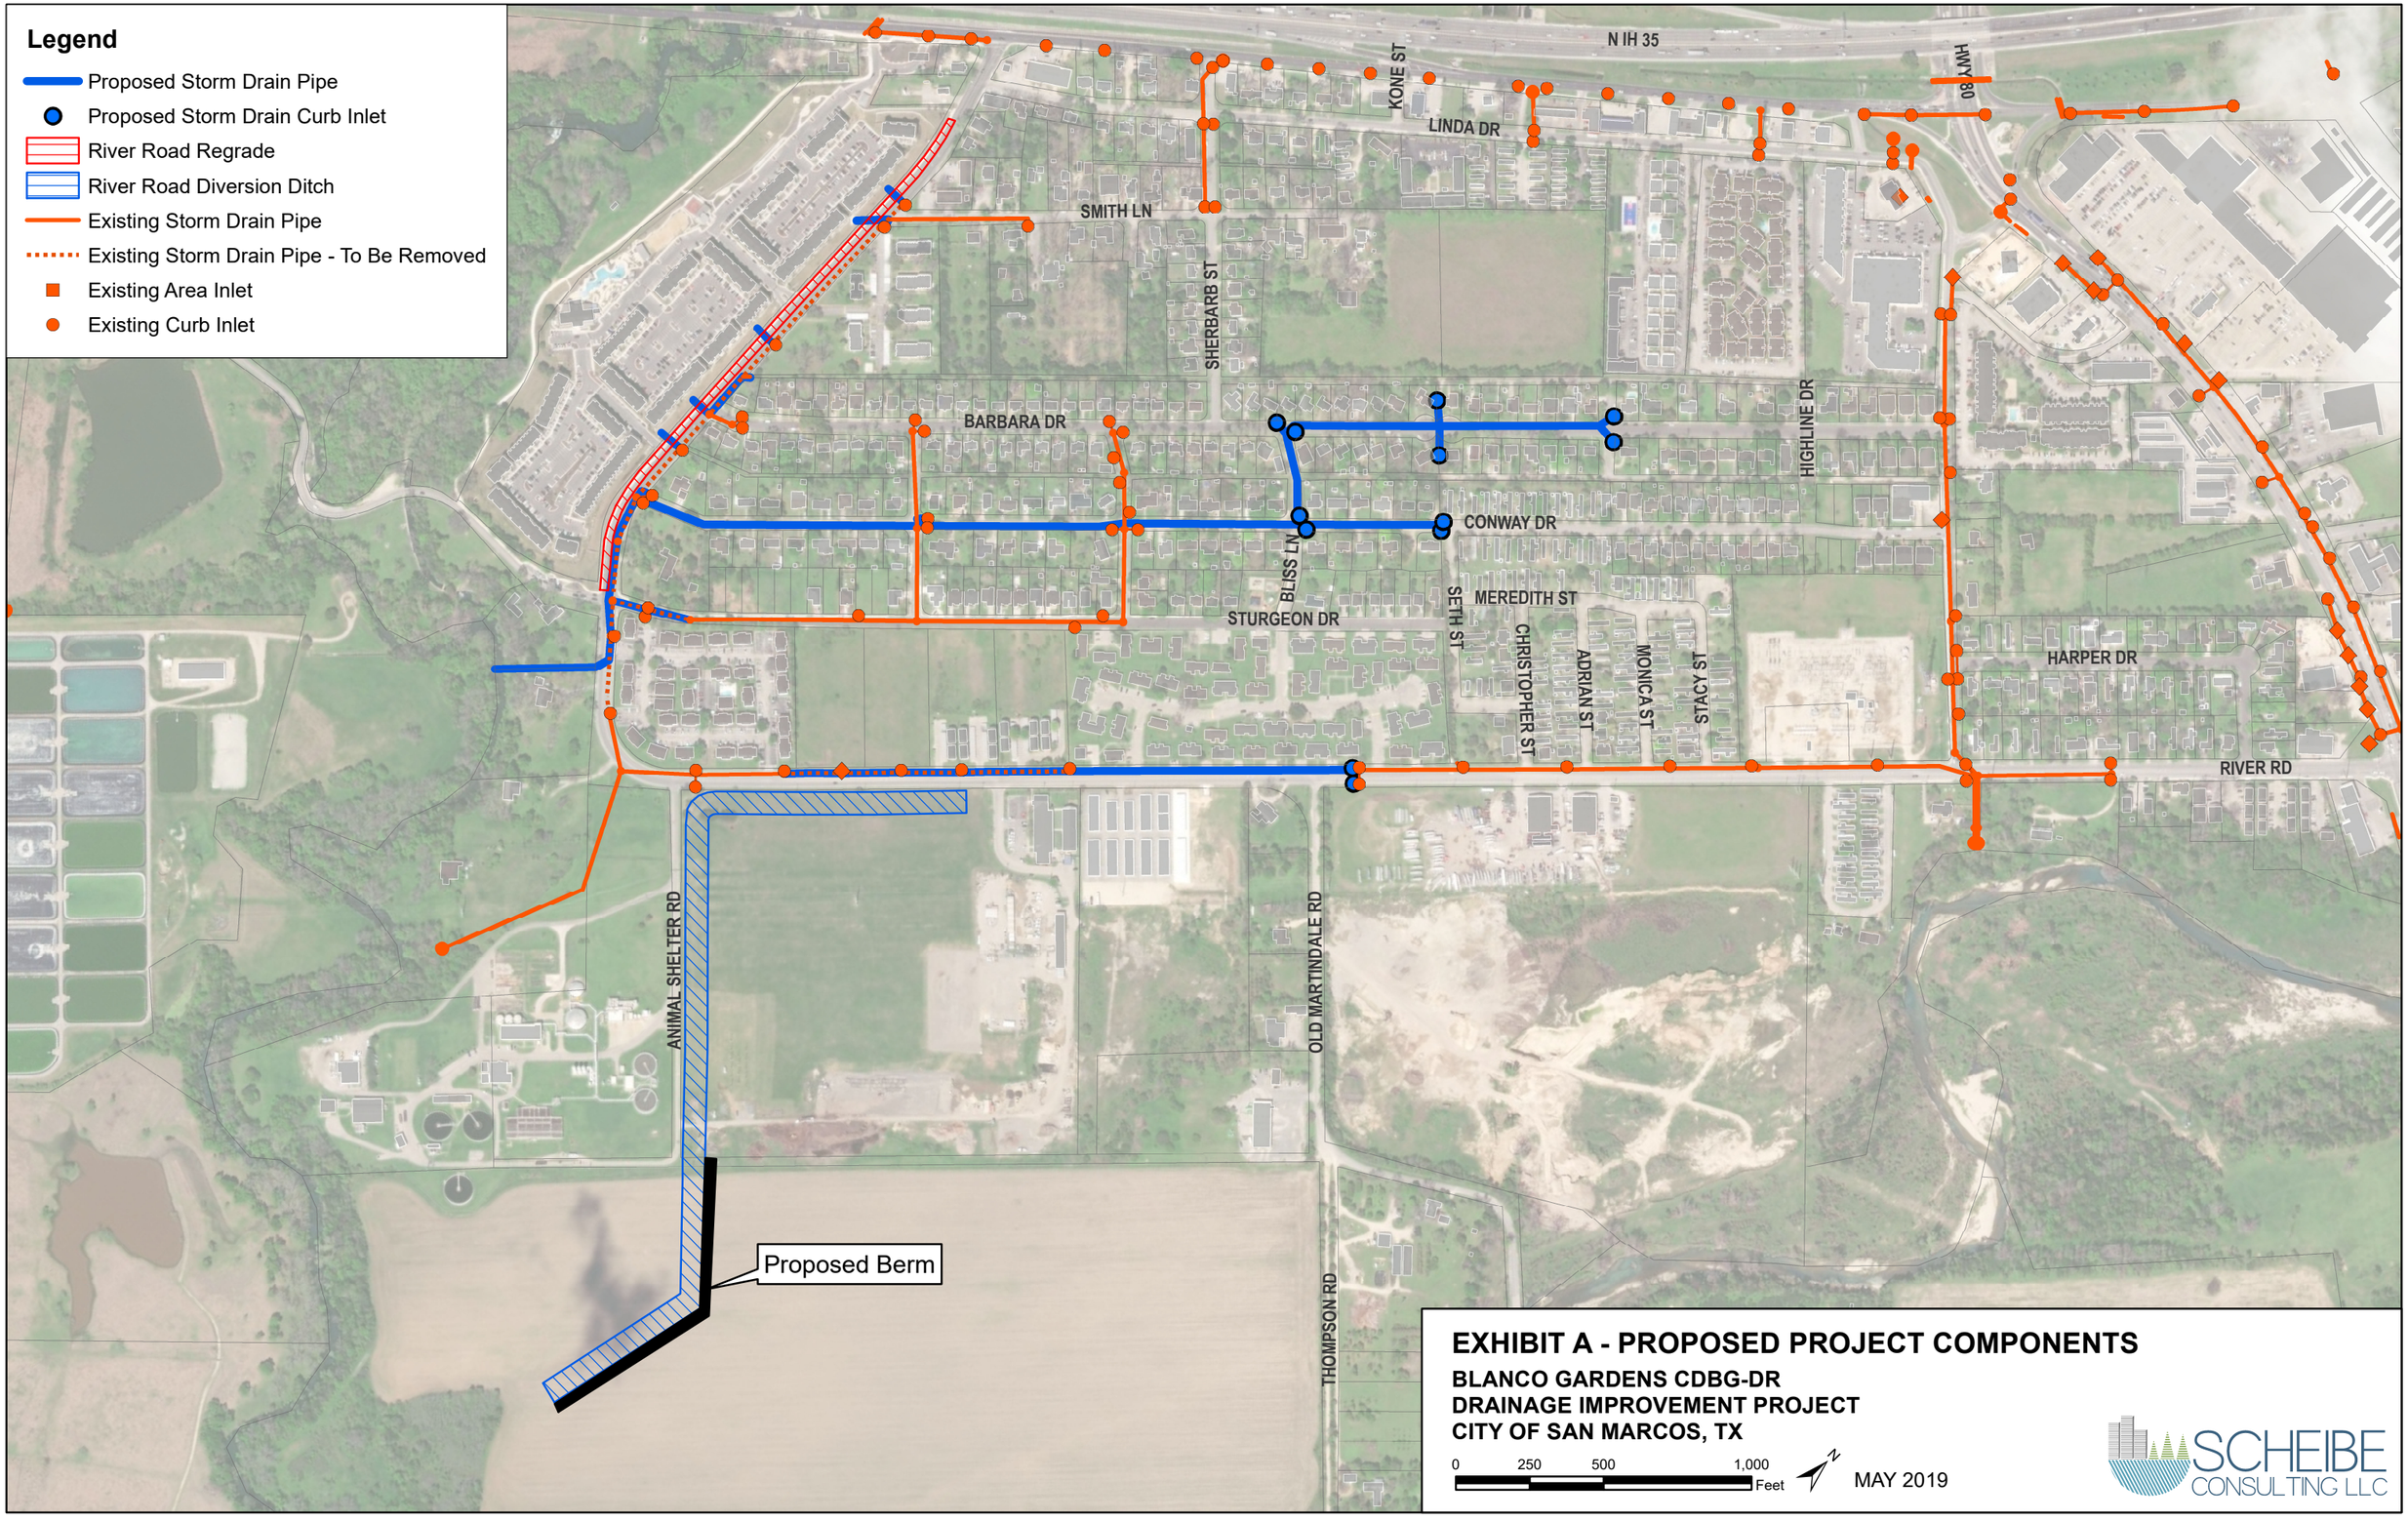

EXHIBIT A - PROPOSED PROJECT COMPONENTS

BLANCO GARDENS CDBG-DR
DRAINAGE IMPROVEMENT PROJECT
CITY OF SAN MARCOS, TX