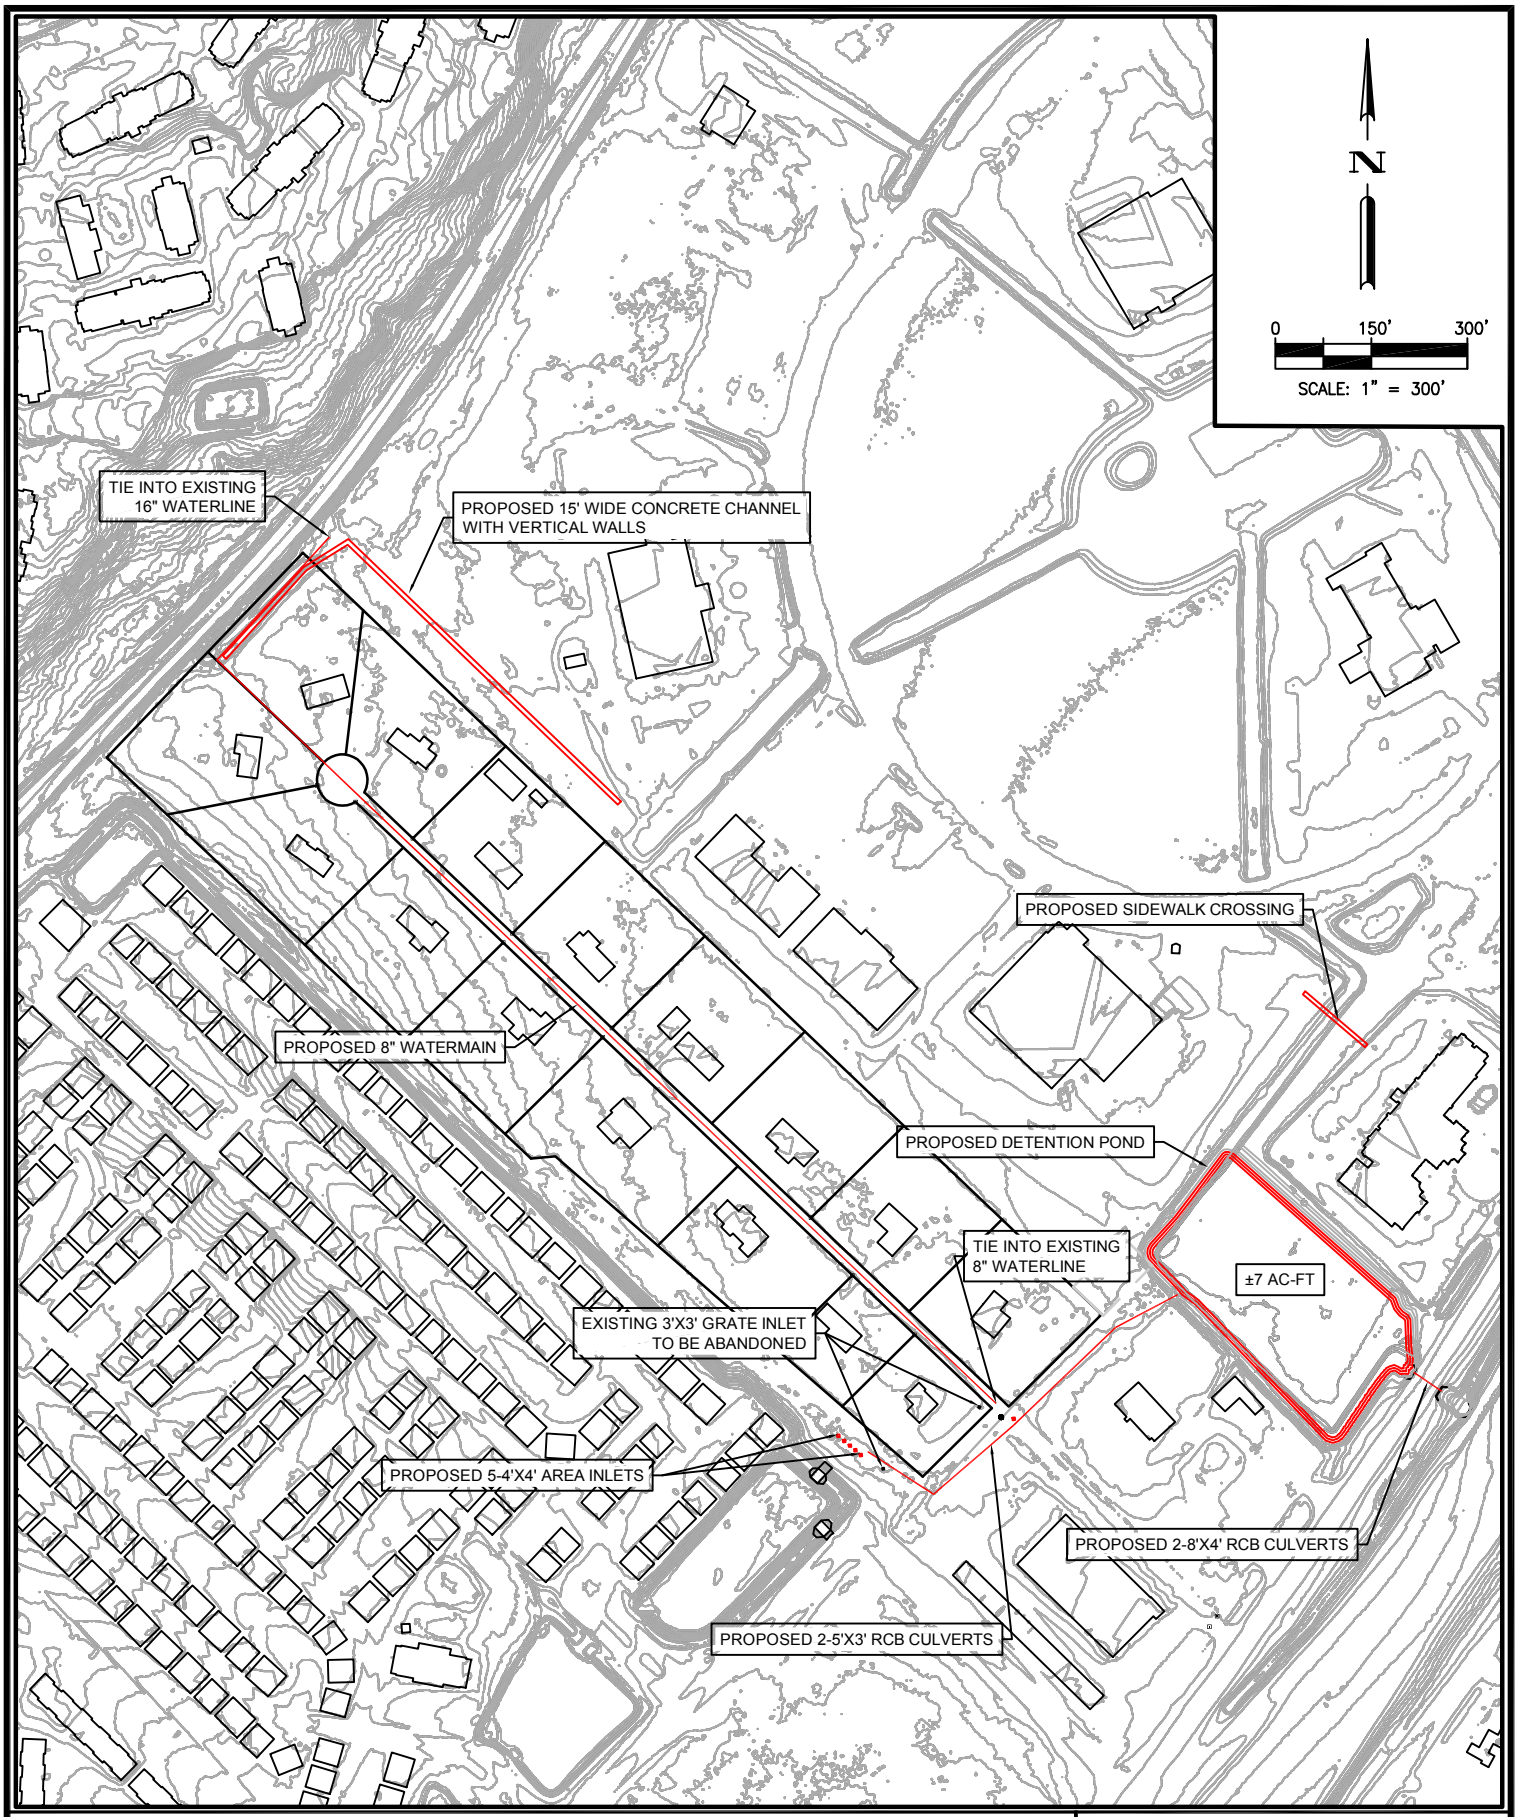

EXHIBIT
BRIARWOOD AND RIVER RIDGE IMPROVEMENTS PROJECT

BRIARWOOD PROPOSED IMPROVEMENTS LAYOUT

BGE, INC.
1701 DIRECTORS BOULEVARD, SUITE 1000
AUSTIN, TX 78744
TBPE Registration No. F-1046
TEL: 512-879-0400 www.bgeinc.com

G:\TXC\Projects\City_SanMarcos\7171-00 Briarwood Ct\03_CADD\02_Base\DWG Base Files\Alignment - WORKING.dwg Layout: Alt A and C Hybrid Plotted: 8/3/2020 3:04:03 PM