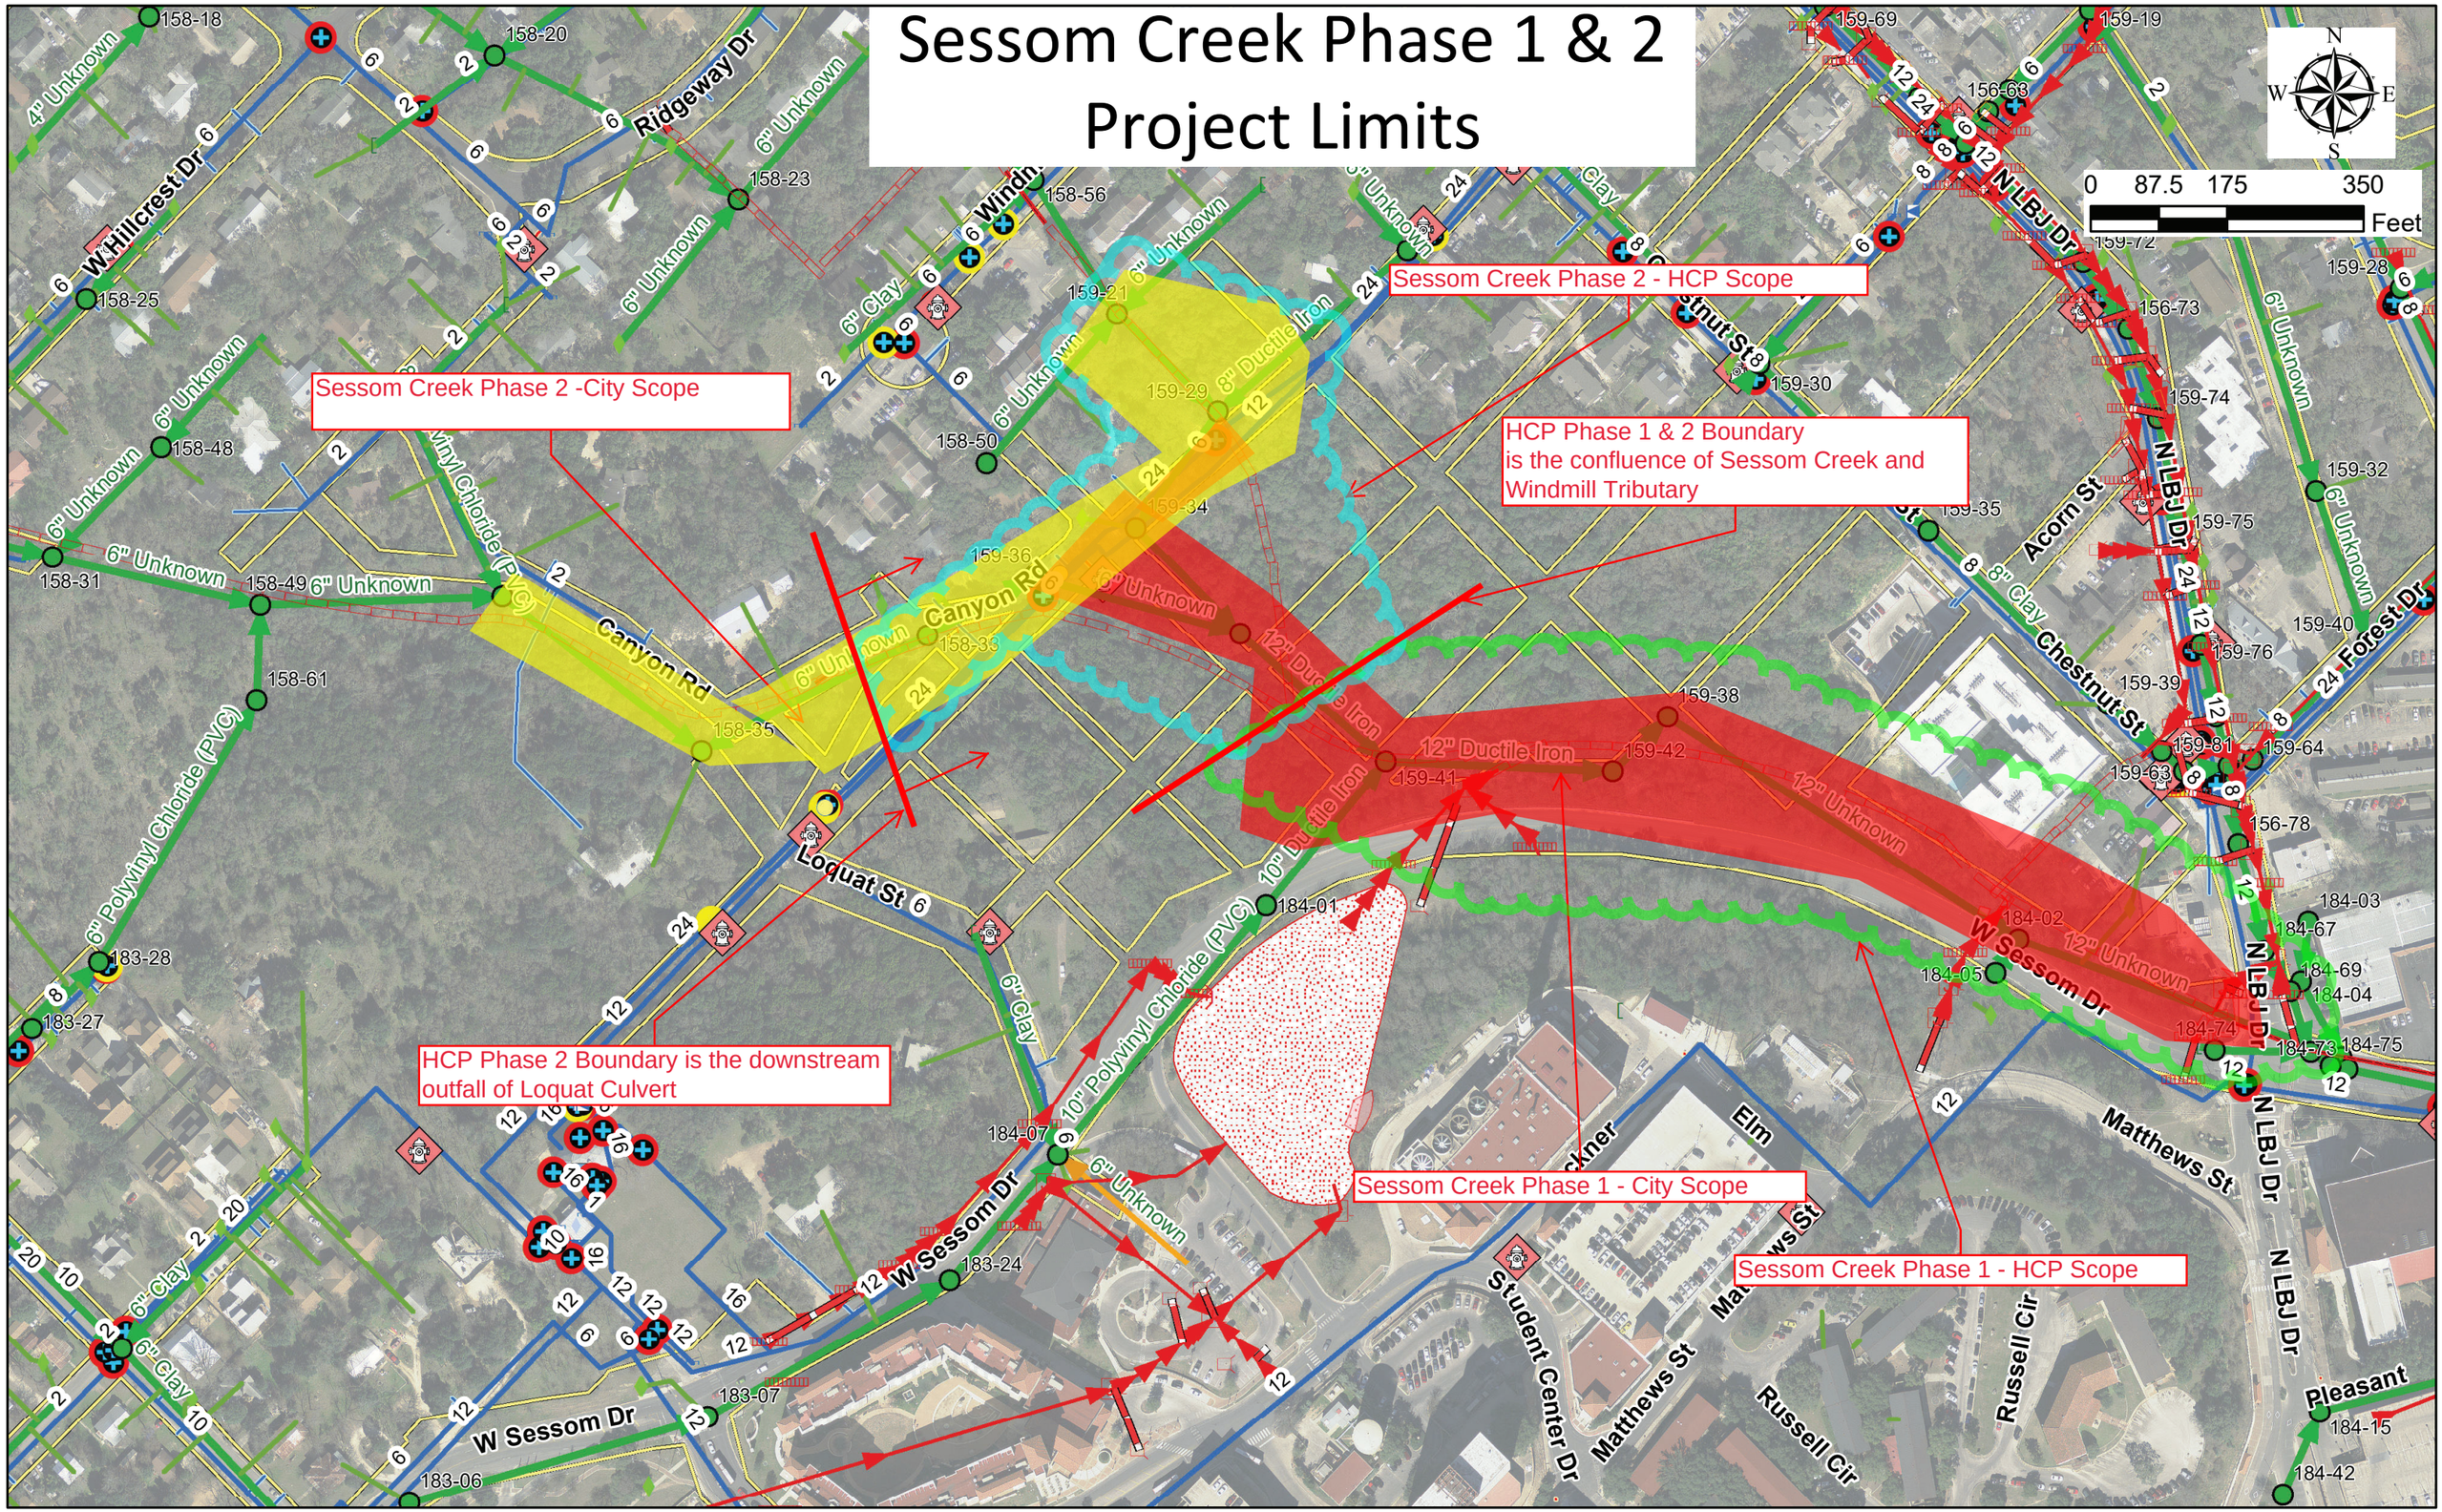Sessom Creek Phase 1 & 2 Project Limits